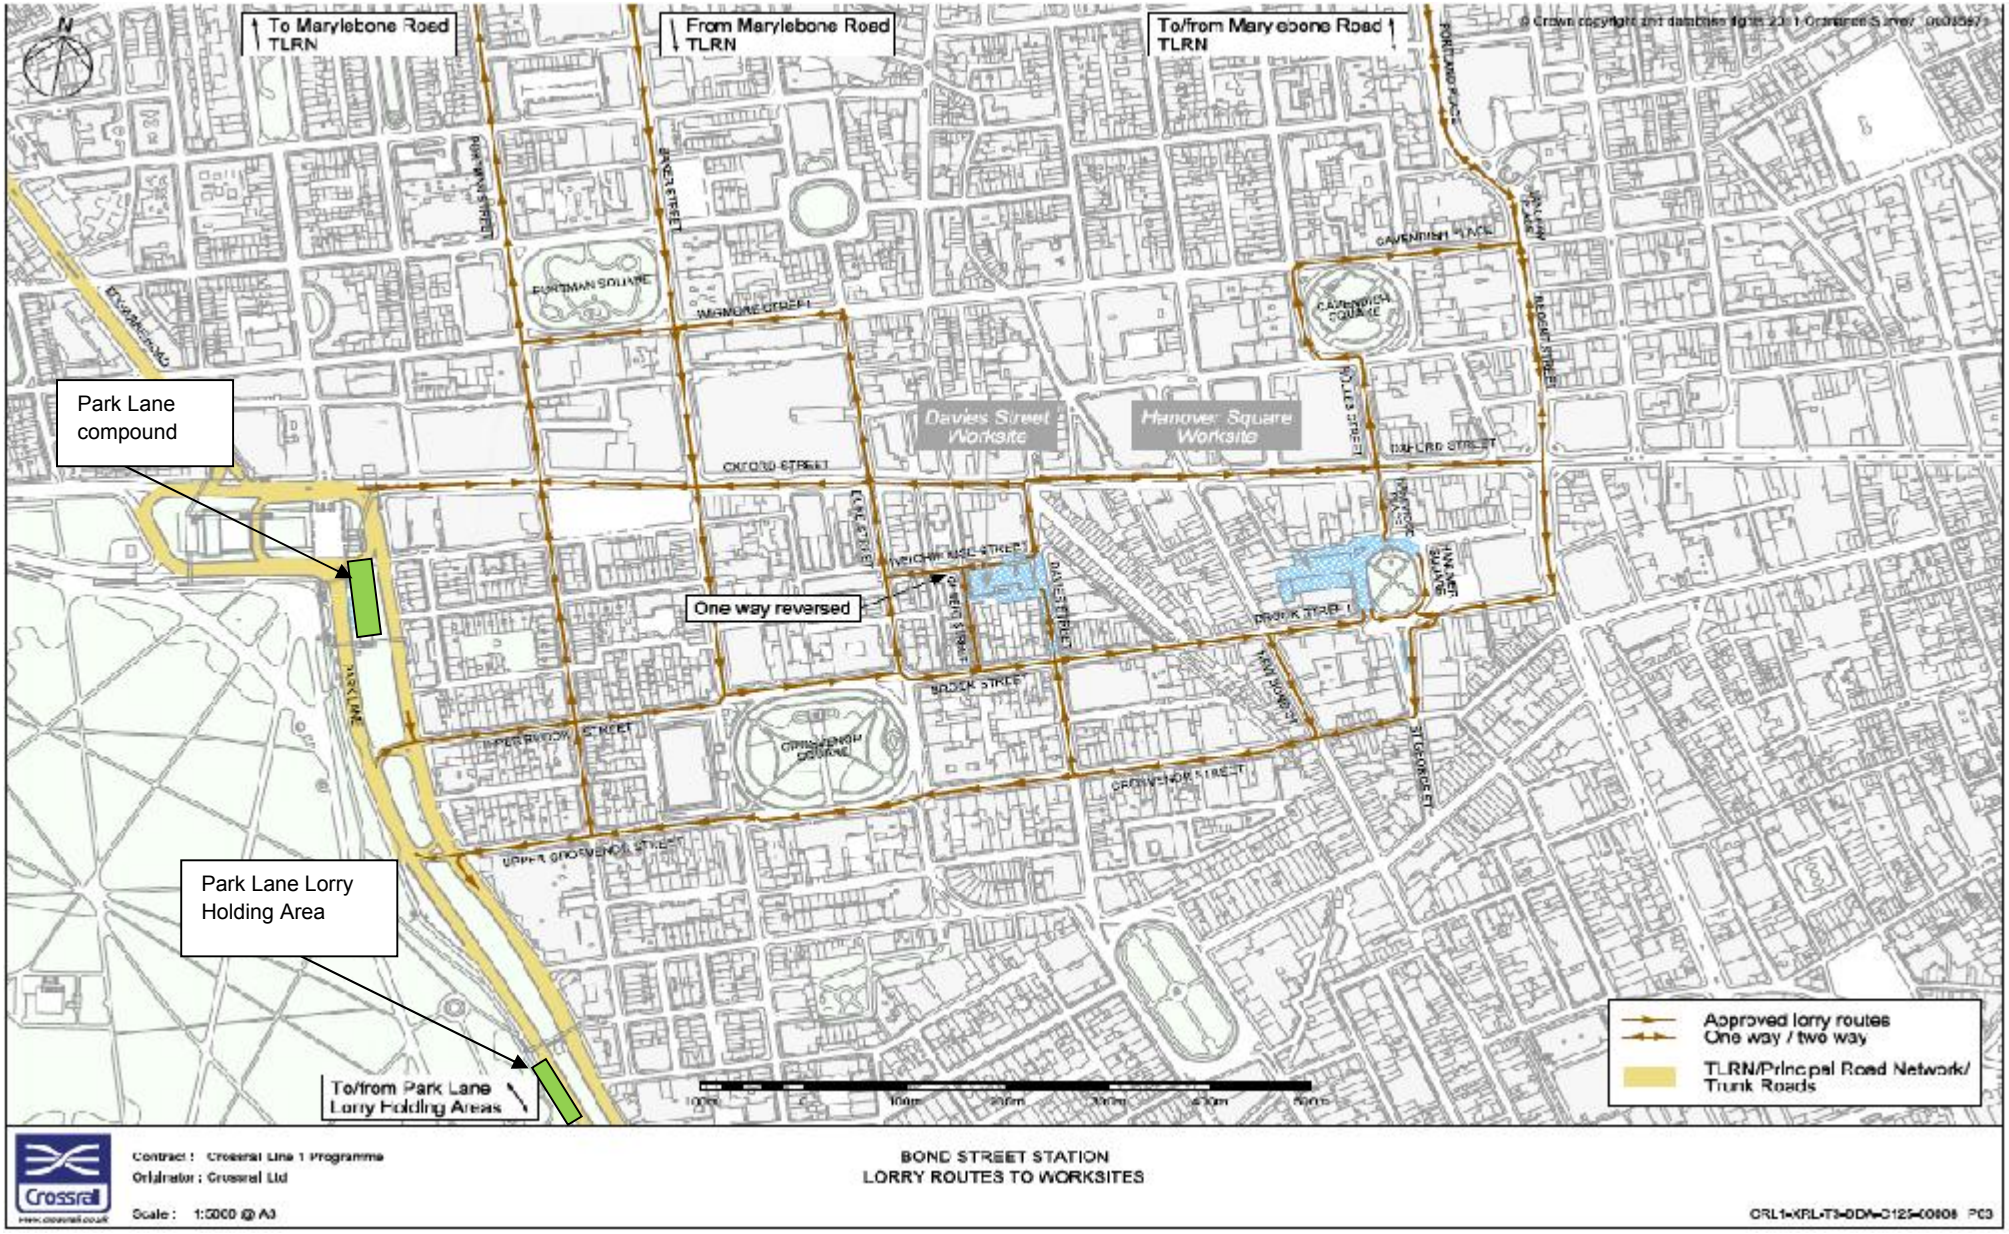
To Marylebone Road TLRN
From Marylebone Road TLRN
To/from Marylebone Road TLRN
Park Lane compound
Davies Street Worksite
Hanover Square Worksite
One way reversed
Park Lane Lorry Holding Area
To/from Park Lane Lorry Holding Areas
Approved lorry routes One way / two way
TLRN/Principal Road Network/ Trunk Roads
Crossrail
Contract : Crossrail Line 1 Programme
Originator : Crossrail Ltd
Scale : 1:5000 @ A3
BOND STREET STATION
LORRY ROUTES TO WORKSITES
CRL1-KRL-T3-ODA-C125-00808 P03